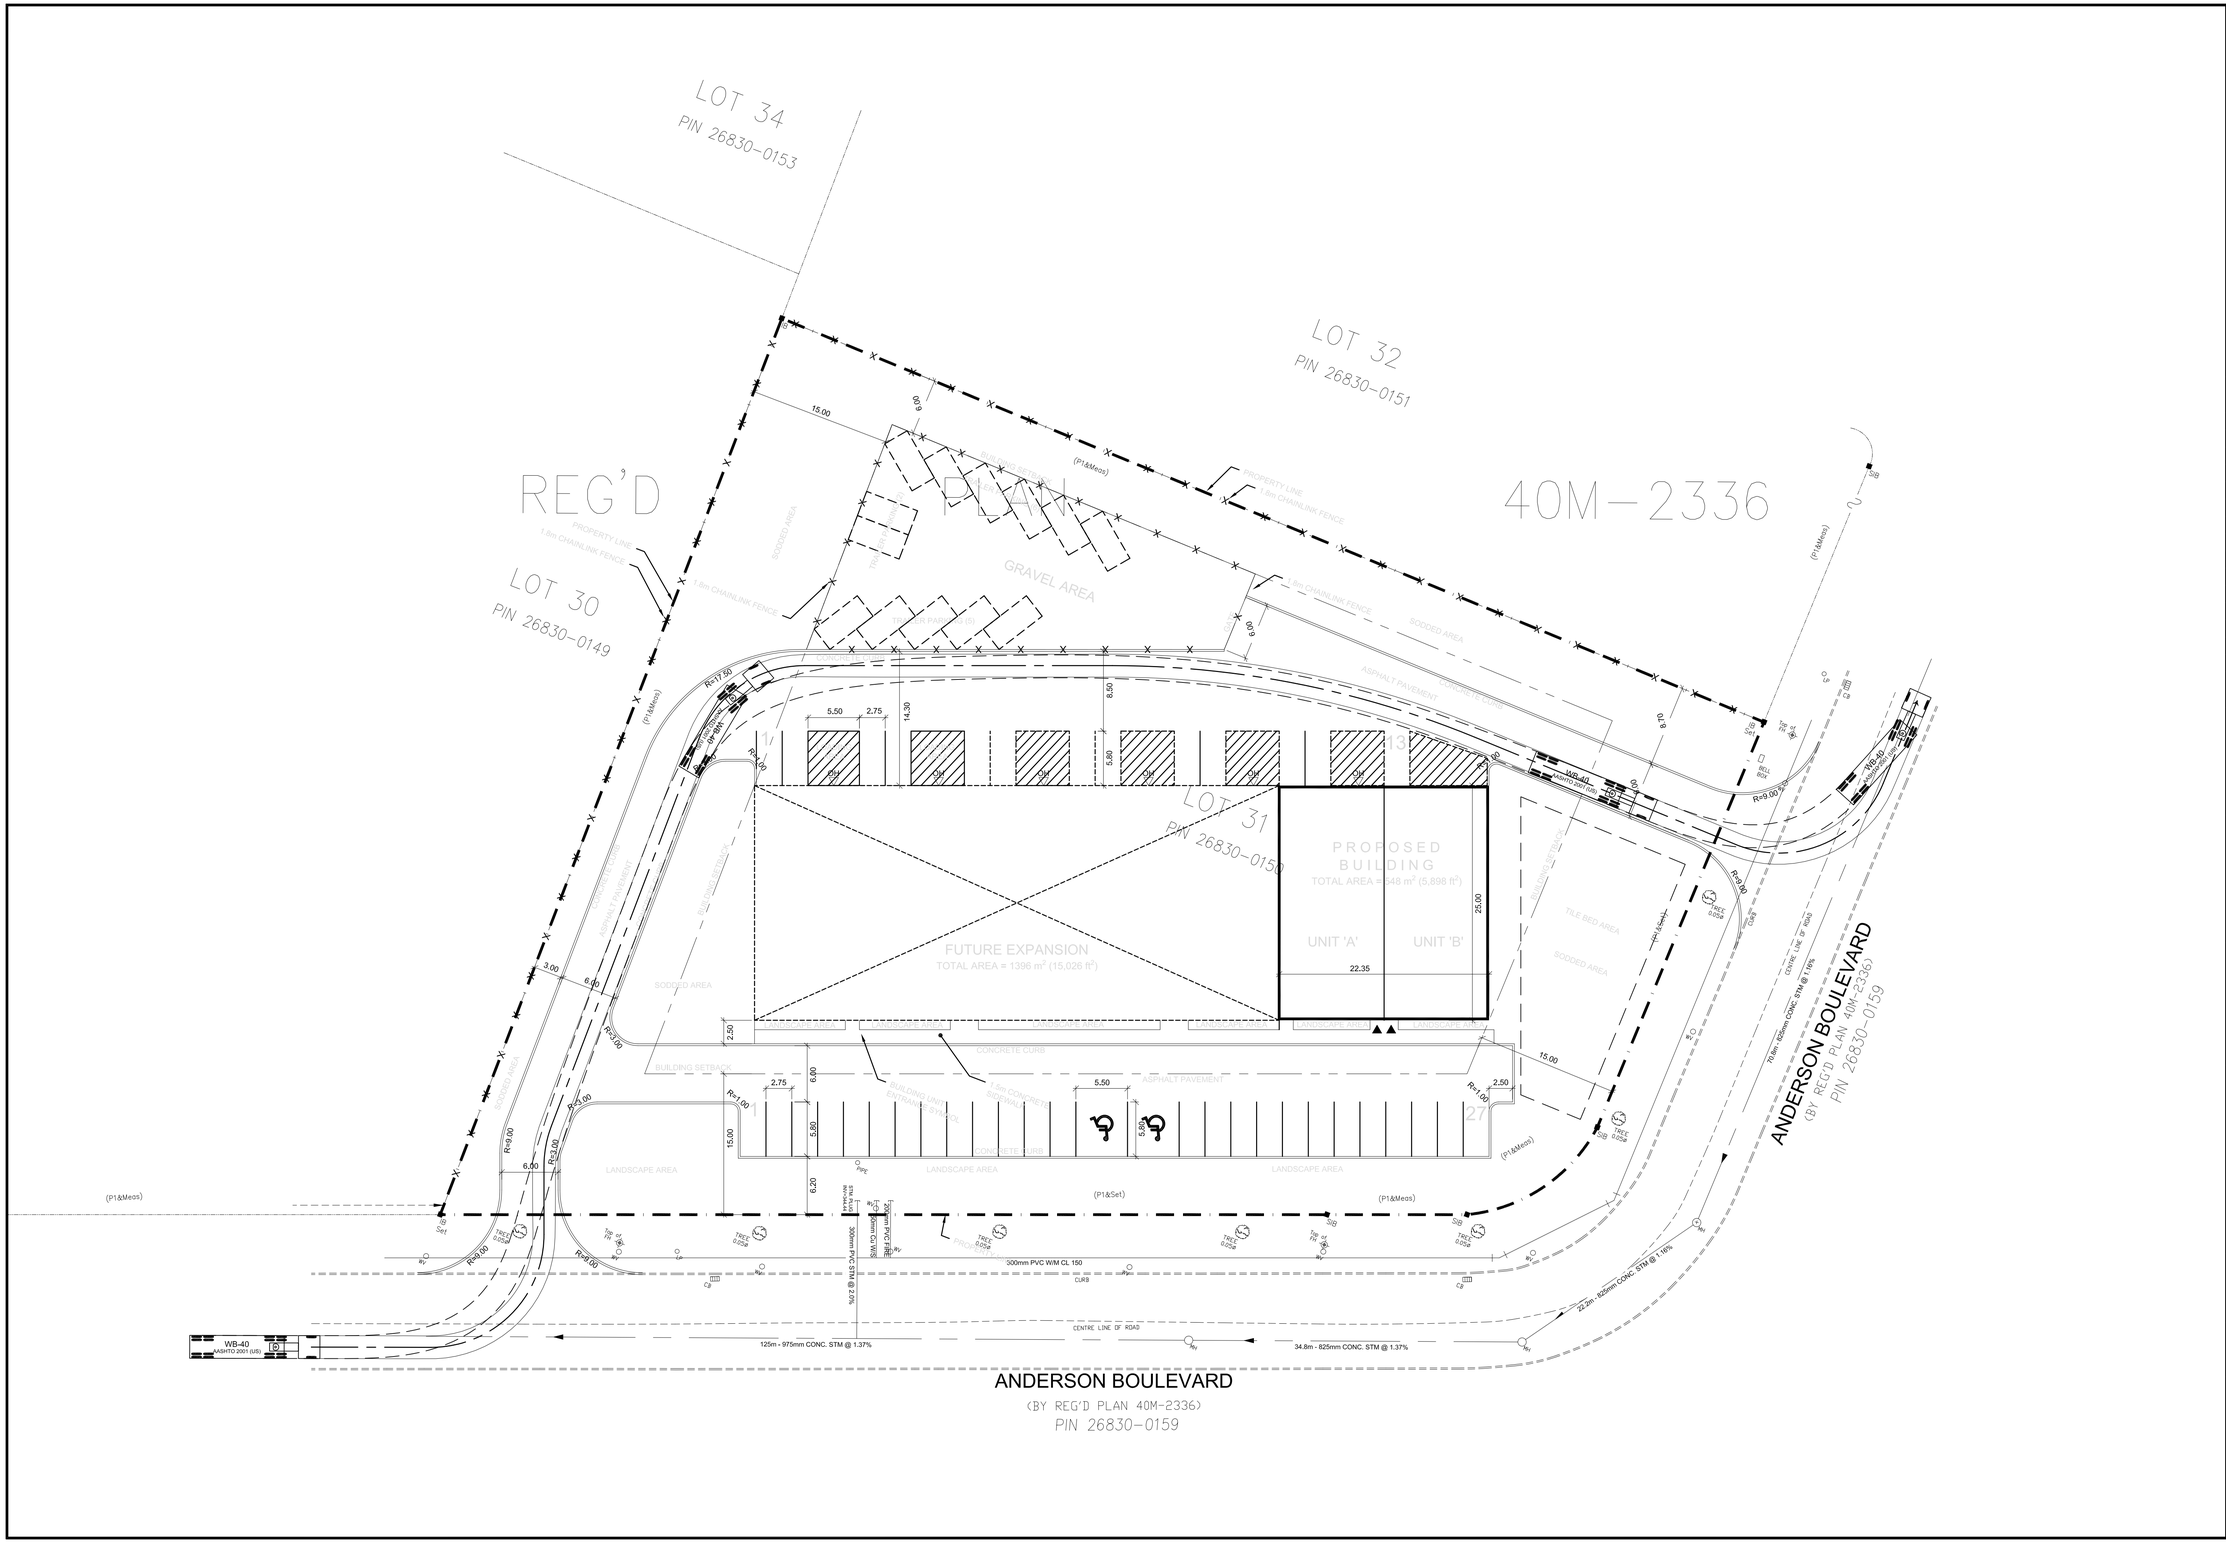

No.	ISSUED FOR	DATE

No.	REVISION	DATE

- DO NOT SCALE DRAWINGS
- ALL DIMENSIONS TO BE CHECKED AND VERIFIED ON THE JOB
- ALL DRAWINGS AND SPECIFICATIONS ARE THE PROPERTY OF THE ARCHITECT

Marilyn Ypes Architect Inc.
57 Janary Drive
Toronto Ontario
M1G 1Y2
Tel 416-223-8385 Fax 416-439-8506

ONTARIO ASSOCIATION OF ARCHITECTS
Marilyn Ypes
LICENCE 3289

PROJECT
VIKING EQUIPMENT CORPORATION
LOT 31 ANDERSON BOULEVARD
UXBRIDGE ON

FOR :

DRAWING
SITE PLAN

SCALE	PROJECT NO.
1 : 300	2010-25
DATE: MARCH 2010	
DRAWN	DRAWING NO.
CHECKED: M Y	1