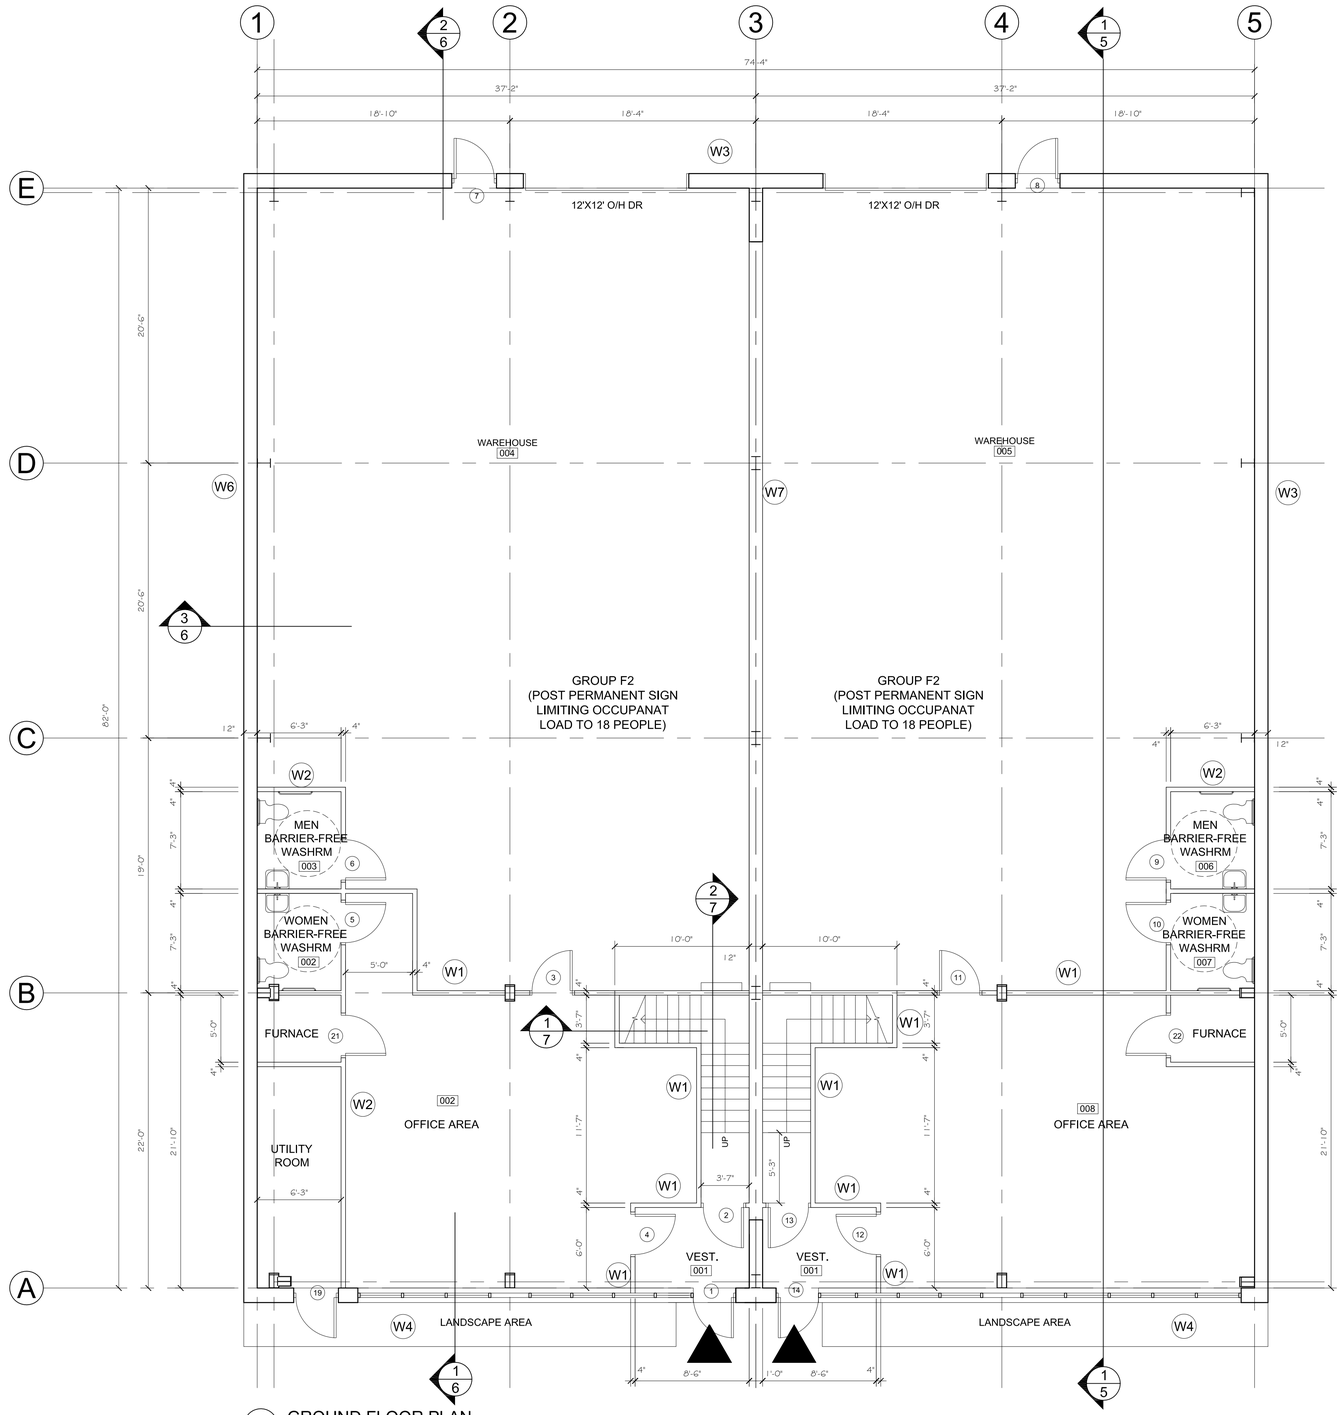

1 GROUND FLOOR PLAN
SCALE 3/16" = 1' - 0"

WALLS

W1	3 ½ METAL STUDS @ 600 C/C + ⅝ TYPE X DRYWALL EACH SIDE ULC W. FIRE SEPARATION FOR 1-HOUR
W2	3 ½ METAL STUDS @ 600 C/C + ⅝ TYPE X DRYWALL EACH SIDE
W3	6" STEEL STUD 24 GAUGE STEEL SIDING WITH R-20 INSULATION AND VAPOUR BARRIER
W4	200MM WHITE ARTISTIC BLOCK WITH R-20 INSULATION
W5	12" RE-INFORCED CONCRETE BLOCK WALL
W6	6" STEEL STUD 26 GAUGE STEEL SIDING WITH R-20 INSULATION AND VAPOUR BARRIER
W7	3 ½ METAL STUDS @ 600 O.C. MAX + 5/8" TYPE X DRYWALL EACH SIDE & MINERAL WOOD BATT BETWEEN STUDS. ULC W447 FOR 1-HOUR F.R.R.
W8	EXTERIOR GLAZING SYSTEM

WALL TYPE LEGEND:
- TO BE REMOVED
- EXISTING WALL TO REMAIN
- NEW WALL

No.	ISSUED FOR	DATE

No.	REVISION	DATE

- DO NOT SCALE DRAWINGS
- ALL DIMENSIONS TO BE CHECKED AND VERIFIED ON THE JOB
- ALL DRAWINGS AND SPECIFICATIONS ARE THE PROPERTY OF THE ARCHITECT

Marilyn Ypes Architect Inc.
57 Janary Drive
Toronto Ontario
M1G 1Y2
Tel 416-223-8385 Fax 416-439-8506

ONTARIO ASSOCIATION OF ARCHITECTS
Marilyn Ypes
LICENCE 3289

PROJECT
LOT 31 ANDERSON BOULEVARD UXBRIDGE ON

FOR :
VIKING EQUIPMENT CORPORATION

DRAWING
GROUND FLOOR PLAN

SCALE 3/16" = 1'-0"	PROJECT NO. 2010-25
DATE MARCH 2010	
DRAWN E L	DRAWING NO. 2
CHECKED M Y	