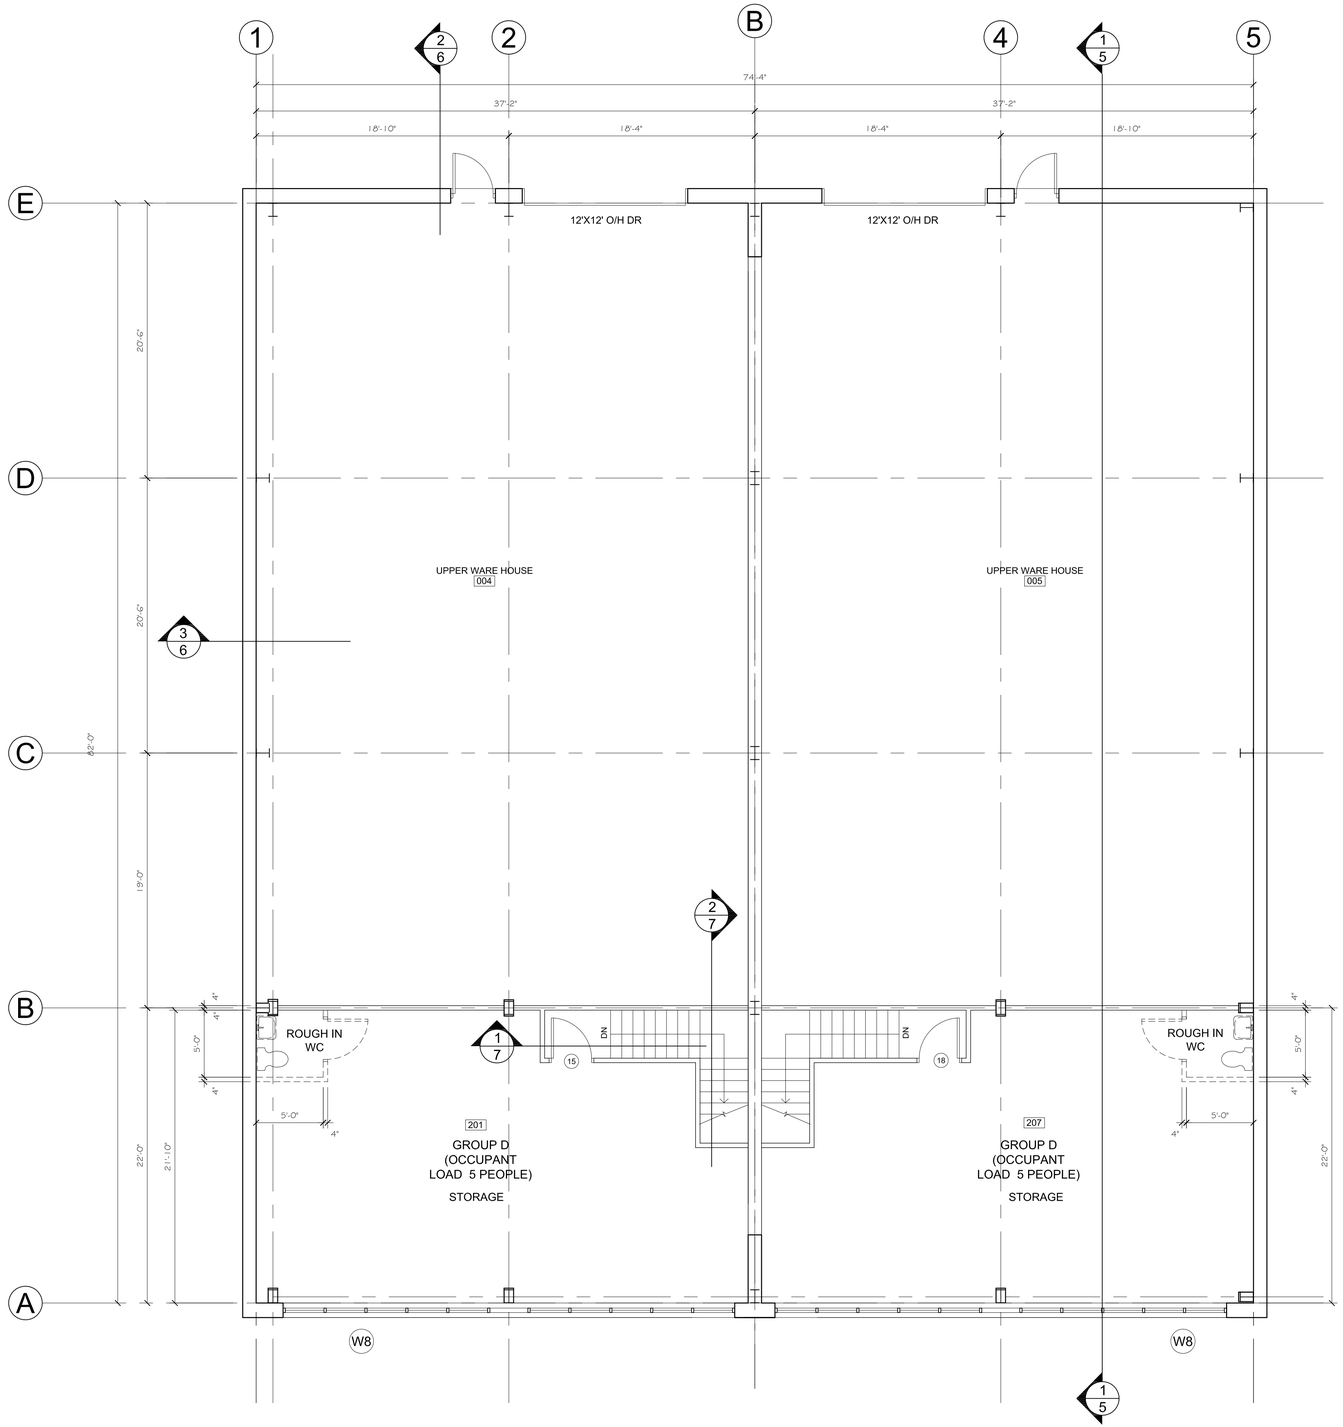

1 UPPER FLOOR PLAN
SCALE 3/16" = 1'-0"

WALLS

- W1 3 ½ METAL STUDS @ 600 C/C + ⅝ TYPE X DRYWALL EACH SIDE ULC W. FIRE SEPARATION FOR 1-HOUR
- W2 3 ½ METAL STUDS @ 600 C/C + ⅝ TYPE X DRYWALL EACH SIDE
- W3 6" STEEL STUD 24 GAUGE STEEL SIDING WITH R-20 INSULATION AND VAPOUR BARRIER
- W4 200MM WHITE ARTISTIC BLOCK WITH R-20 INSULATION
- W5 12" RE-INFORCED CONCRETE BLOCK WALL
- W6 6" STEEL STUD 26 GAUGE STEEL SIDING WITH R-20 INSULATION AND VAPOUR BARRIER
- W7 3 ½ METAL STUDS @ 600 O.C. MAX + 5/8" TYPE X DRYWALL EACH SIDE & MINERAL WOOD BATT BETWEEN STUDS. ULC W447 FOR 1-HOUR F.R.R.
- W8 EXTERIOR GLAZING SYSTEM

WALL TYPE LEGEND:
- TO BE REMOVED
- EXISTING WALL TO REMAIN
- NEW WALL

No.	ISSUED FOR	DATE

No.	REVISION	DATE

- DO NOT SCALE DRAWINGS
- ALL DIMENSIONS TO BE CHECKED AND VERIFIED ON THE JOB
- ALL DRAWINGS AND SPECIFICATIONS ARE THE PROPERTY OF THE ARCHITECT

Marilyn Ypes Architect Inc.
57 Janary Drive
Toronto Ontario
M1G 1Y2
Tel 416-223-8385 Fax 416-439-8506

ONTARIO ASSOCIATION OF ARCHITECTS
Marilyn Ypes
LICENCE 3289

PROJECT
LOT 31 ANDERSON BOULEVARD
UXBRIDGE ON

FOR :
VIKING EQUIPMENT CORPORATION

DRAWING
UPPER FLOOR PLAN

SCALE	PROJECT NO.
3/16" = 1'-0"	2010-25
DATE: MARCH 2010	
DRAWN: E L	DRAWING NO.
CHECKED: M Y	3