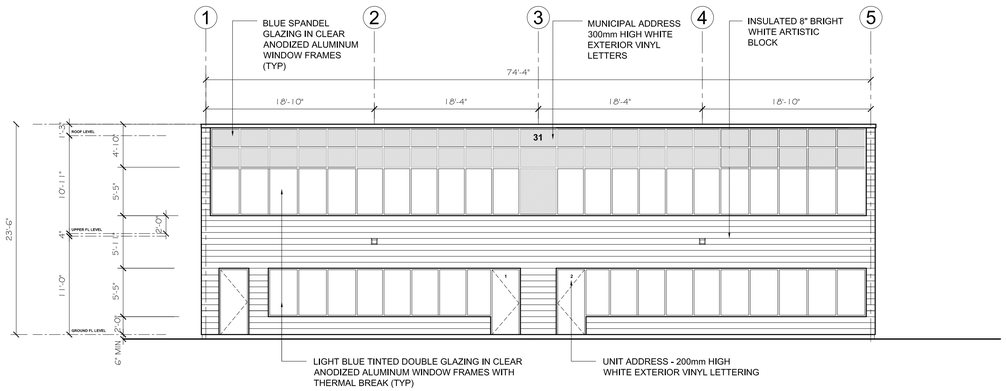

1 SOUTH ELEVATION
SCALE 1/8" = 1' - 0"

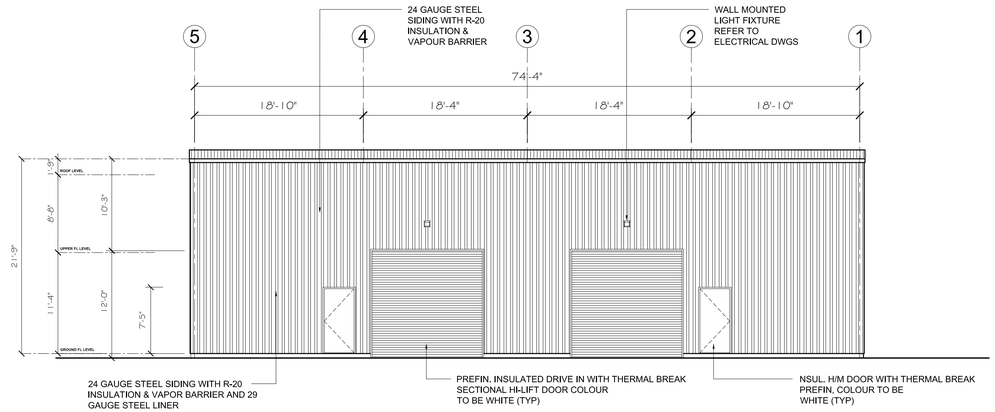

1 NORTH ELEVATION
SCALE 1/8" = 1' - 0"

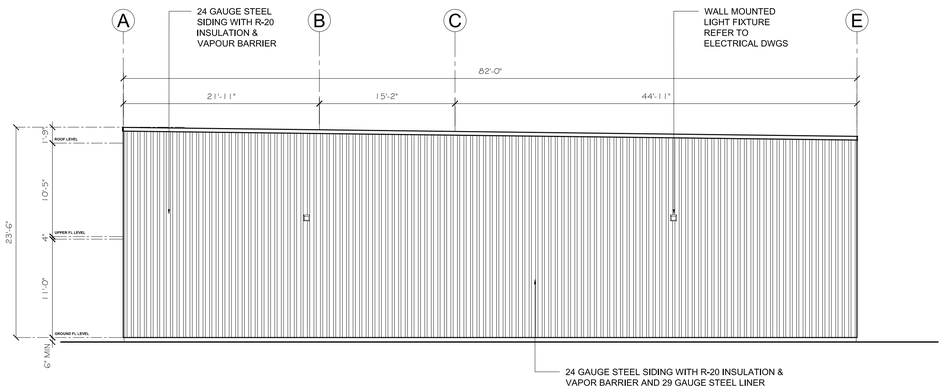

1 EAST ELEVATION
SCALE 1/8" = 1' - 0"

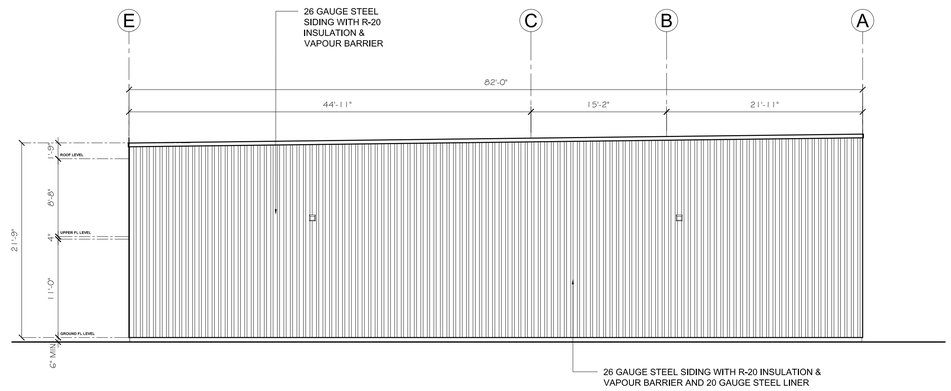

1 WEST ELEVATION
SCALE 1/8" = 1' - 0"

No.	ISSUED FOR	DATE

No.	REVISION	DATE

- DO NOT SCALE DRAWINGS
- ALL DIMENSIONS TO BE CHECKED AND VERIFIED ON THE JOB
- ALL DRAWINGS AND SPECIFICATIONS ARE THE PROPERTY OF THE ARCHITECT

Marilyn Ypes Architect Inc.
57 Janary Drive
Toronto Ontario
M1G 1Y2
Tel 416-223-8385 Fax 416-439-8506

ONTARIO ASSOCIATION OF ARCHITECTS
Marilyn Ypes
MARILYN YPES
LICENCE
3289

PROJECT
LOT 31 ANDERSON BOULEVARD
UXBRIDGE ON

FOR :
VIKING EQUIPMENT CORPORATION

DRAWING
ELEVATIONS

SCALE	PROJECT NO.
3/32" = 1'-0"	2010-25
DATE: FEBRUARY 2010	
DRAWN: E L	DRAWING NO.
CHECKED: M Y	4